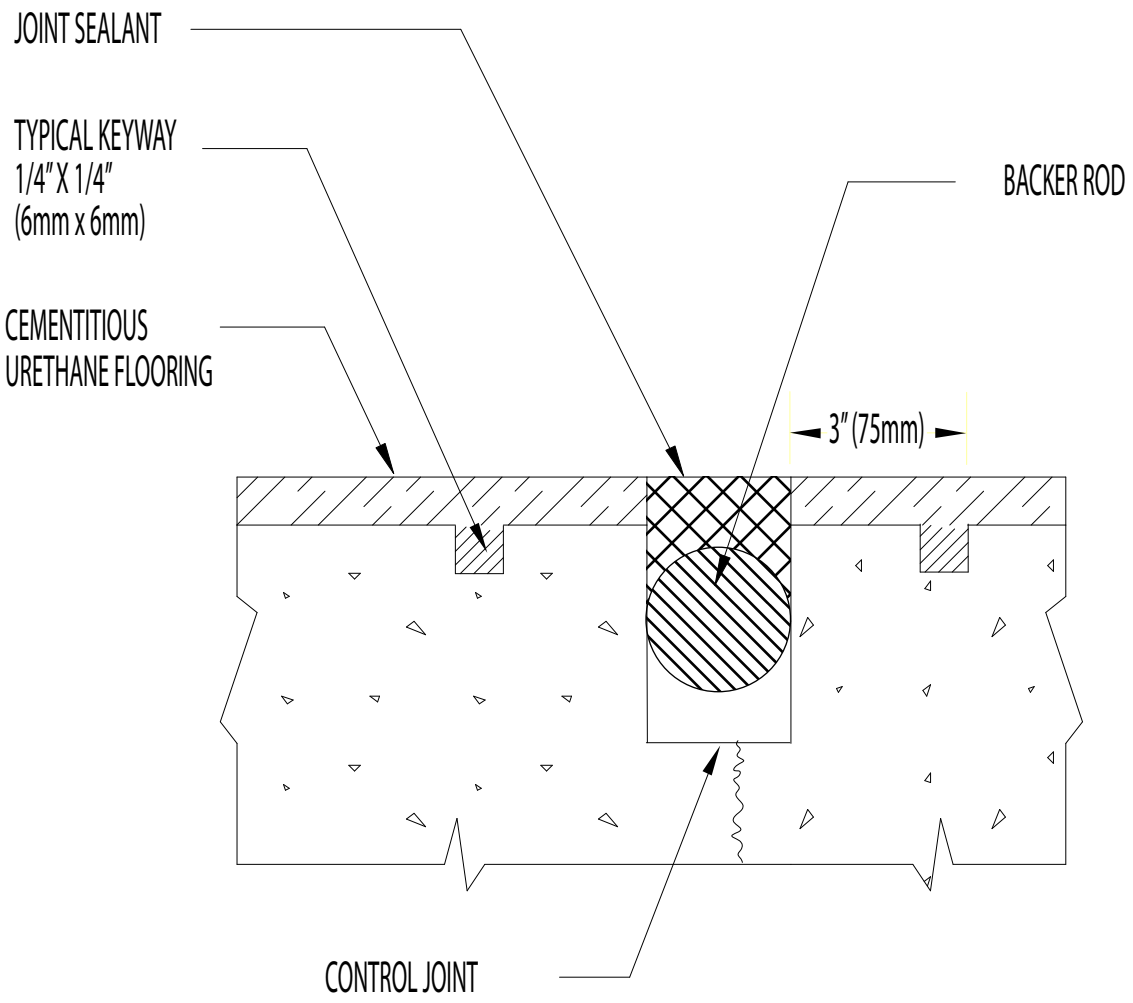

DUR-A-FLEX®
INNOVATION FROM THE FLOOR UP

www.dur-a-flex.com

860-528-9838

TITLE	POLY-CRETE HF CONTROL JOINT DETAIL
DATE 10 / 11	SCALE AS NOTED
DWG NO. PCHF-4	PROJECT